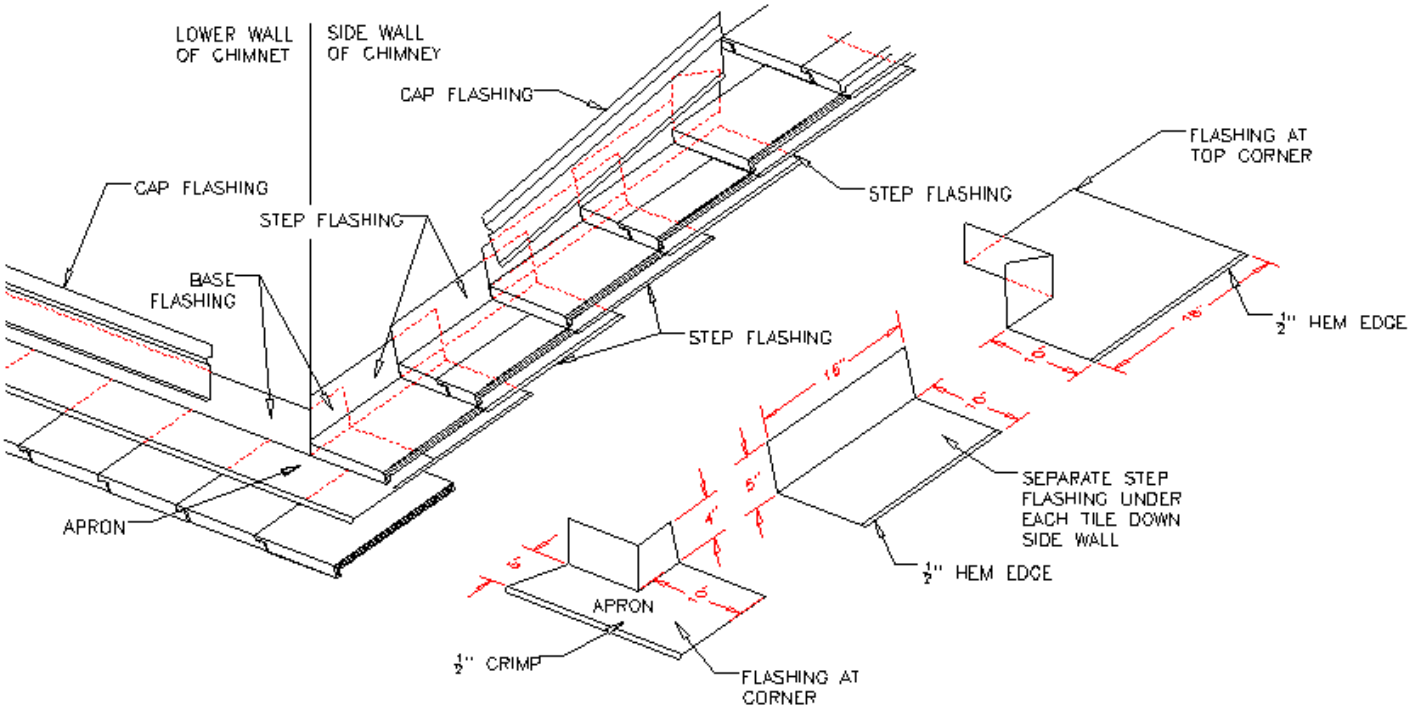

LINCOLN INTERLOCKING TILE CHIMNEY FLASHING DETAIL

(FILE NAME: 12-1.DWG)